| | |
|---|---|
| 26 | |
| 27 | Smith Serenity Rose |
| 28 | |
| 29 | Ireland-Thomas Tristan & Ruben |
| 30 | Morrison Kaleigh Jane |
| 31 | Elliott Chelsea Marie |
| 32 | Clark - twins |
| 33 | Williams Christopher Allen |
| 34 | Hislop Angela Robin |
| 35 | Smith Mark William |
| 26A | |
| 27A | |
| 28A | |
| 29A | |
| 30A | |
| 31A | |
| 32A | |
| 33A | |
| 34A | |
| 35A | |

**CHILDREN'S SECTION ROW G**

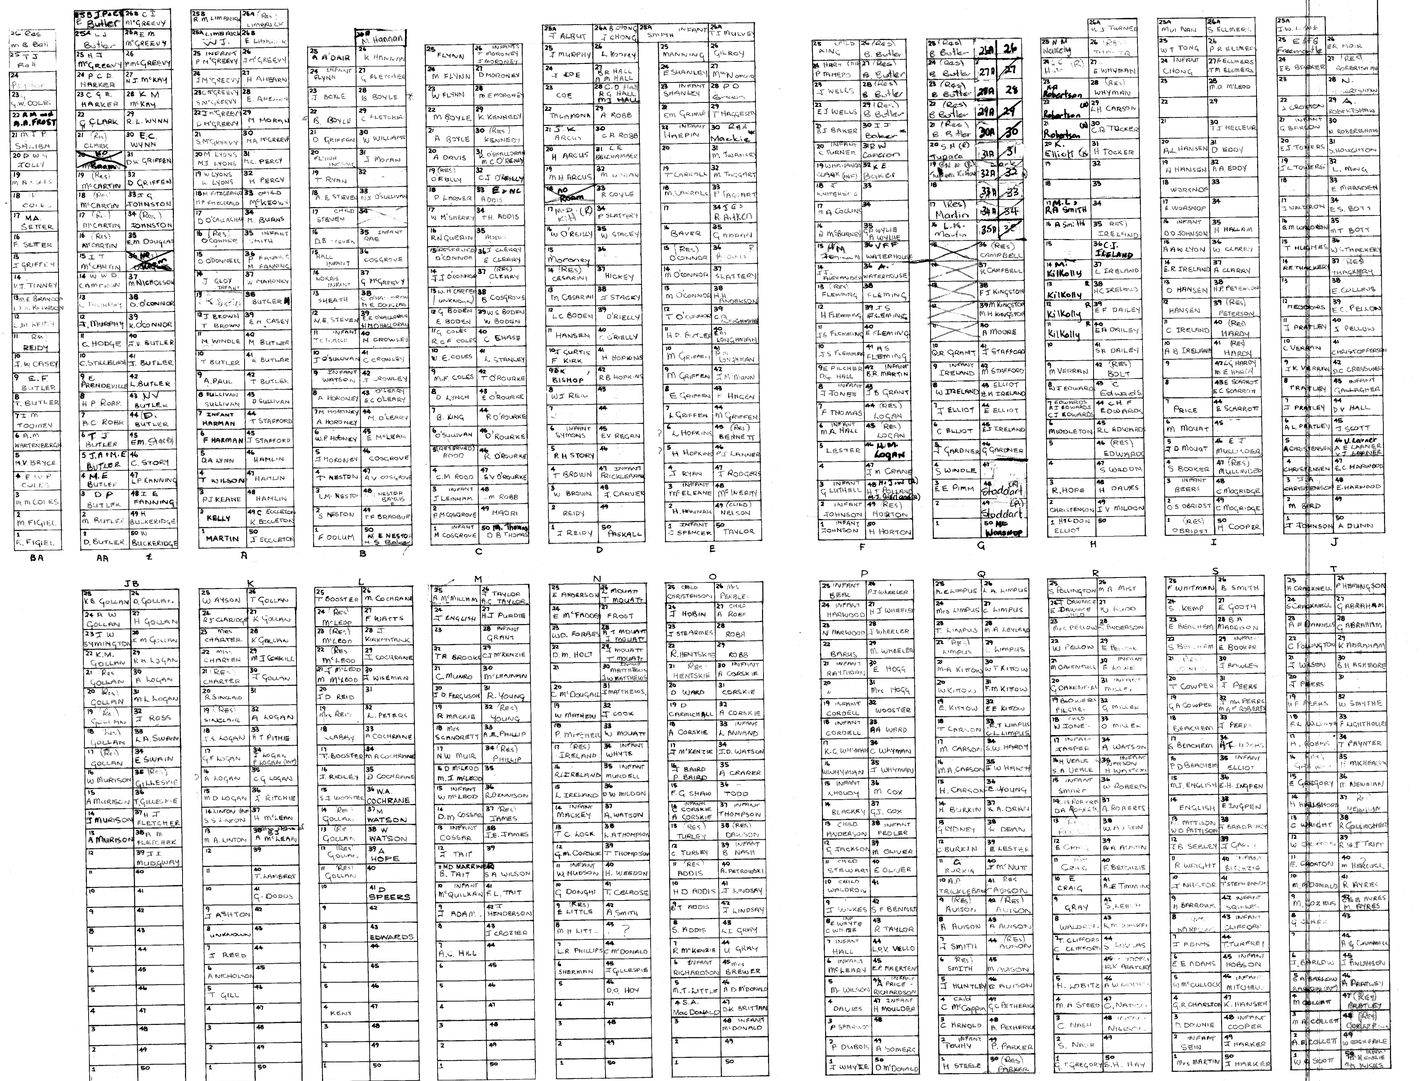


Waipawa A30-1

30-1

30-2

SEE A. 30-2

"D" ADHESIVE PLAN HANGER

| | | | | |
|---|---|---|---|---|
| Amendments | Surveyed | Approved | | WAIPAWA COUNTY COUNCIL |
| | Designed | Date | | WAIPAWA CEMETERY |
| | Drawn | | | A. SHAW C. Eng. M.I.C.E. M.N.Z.I.E. County Engineer |
| | Checked | | | Scale F.B. L.B. Calcs. File No. |

Plan No. A. 30
Sheet 1 of 1
Contract No.